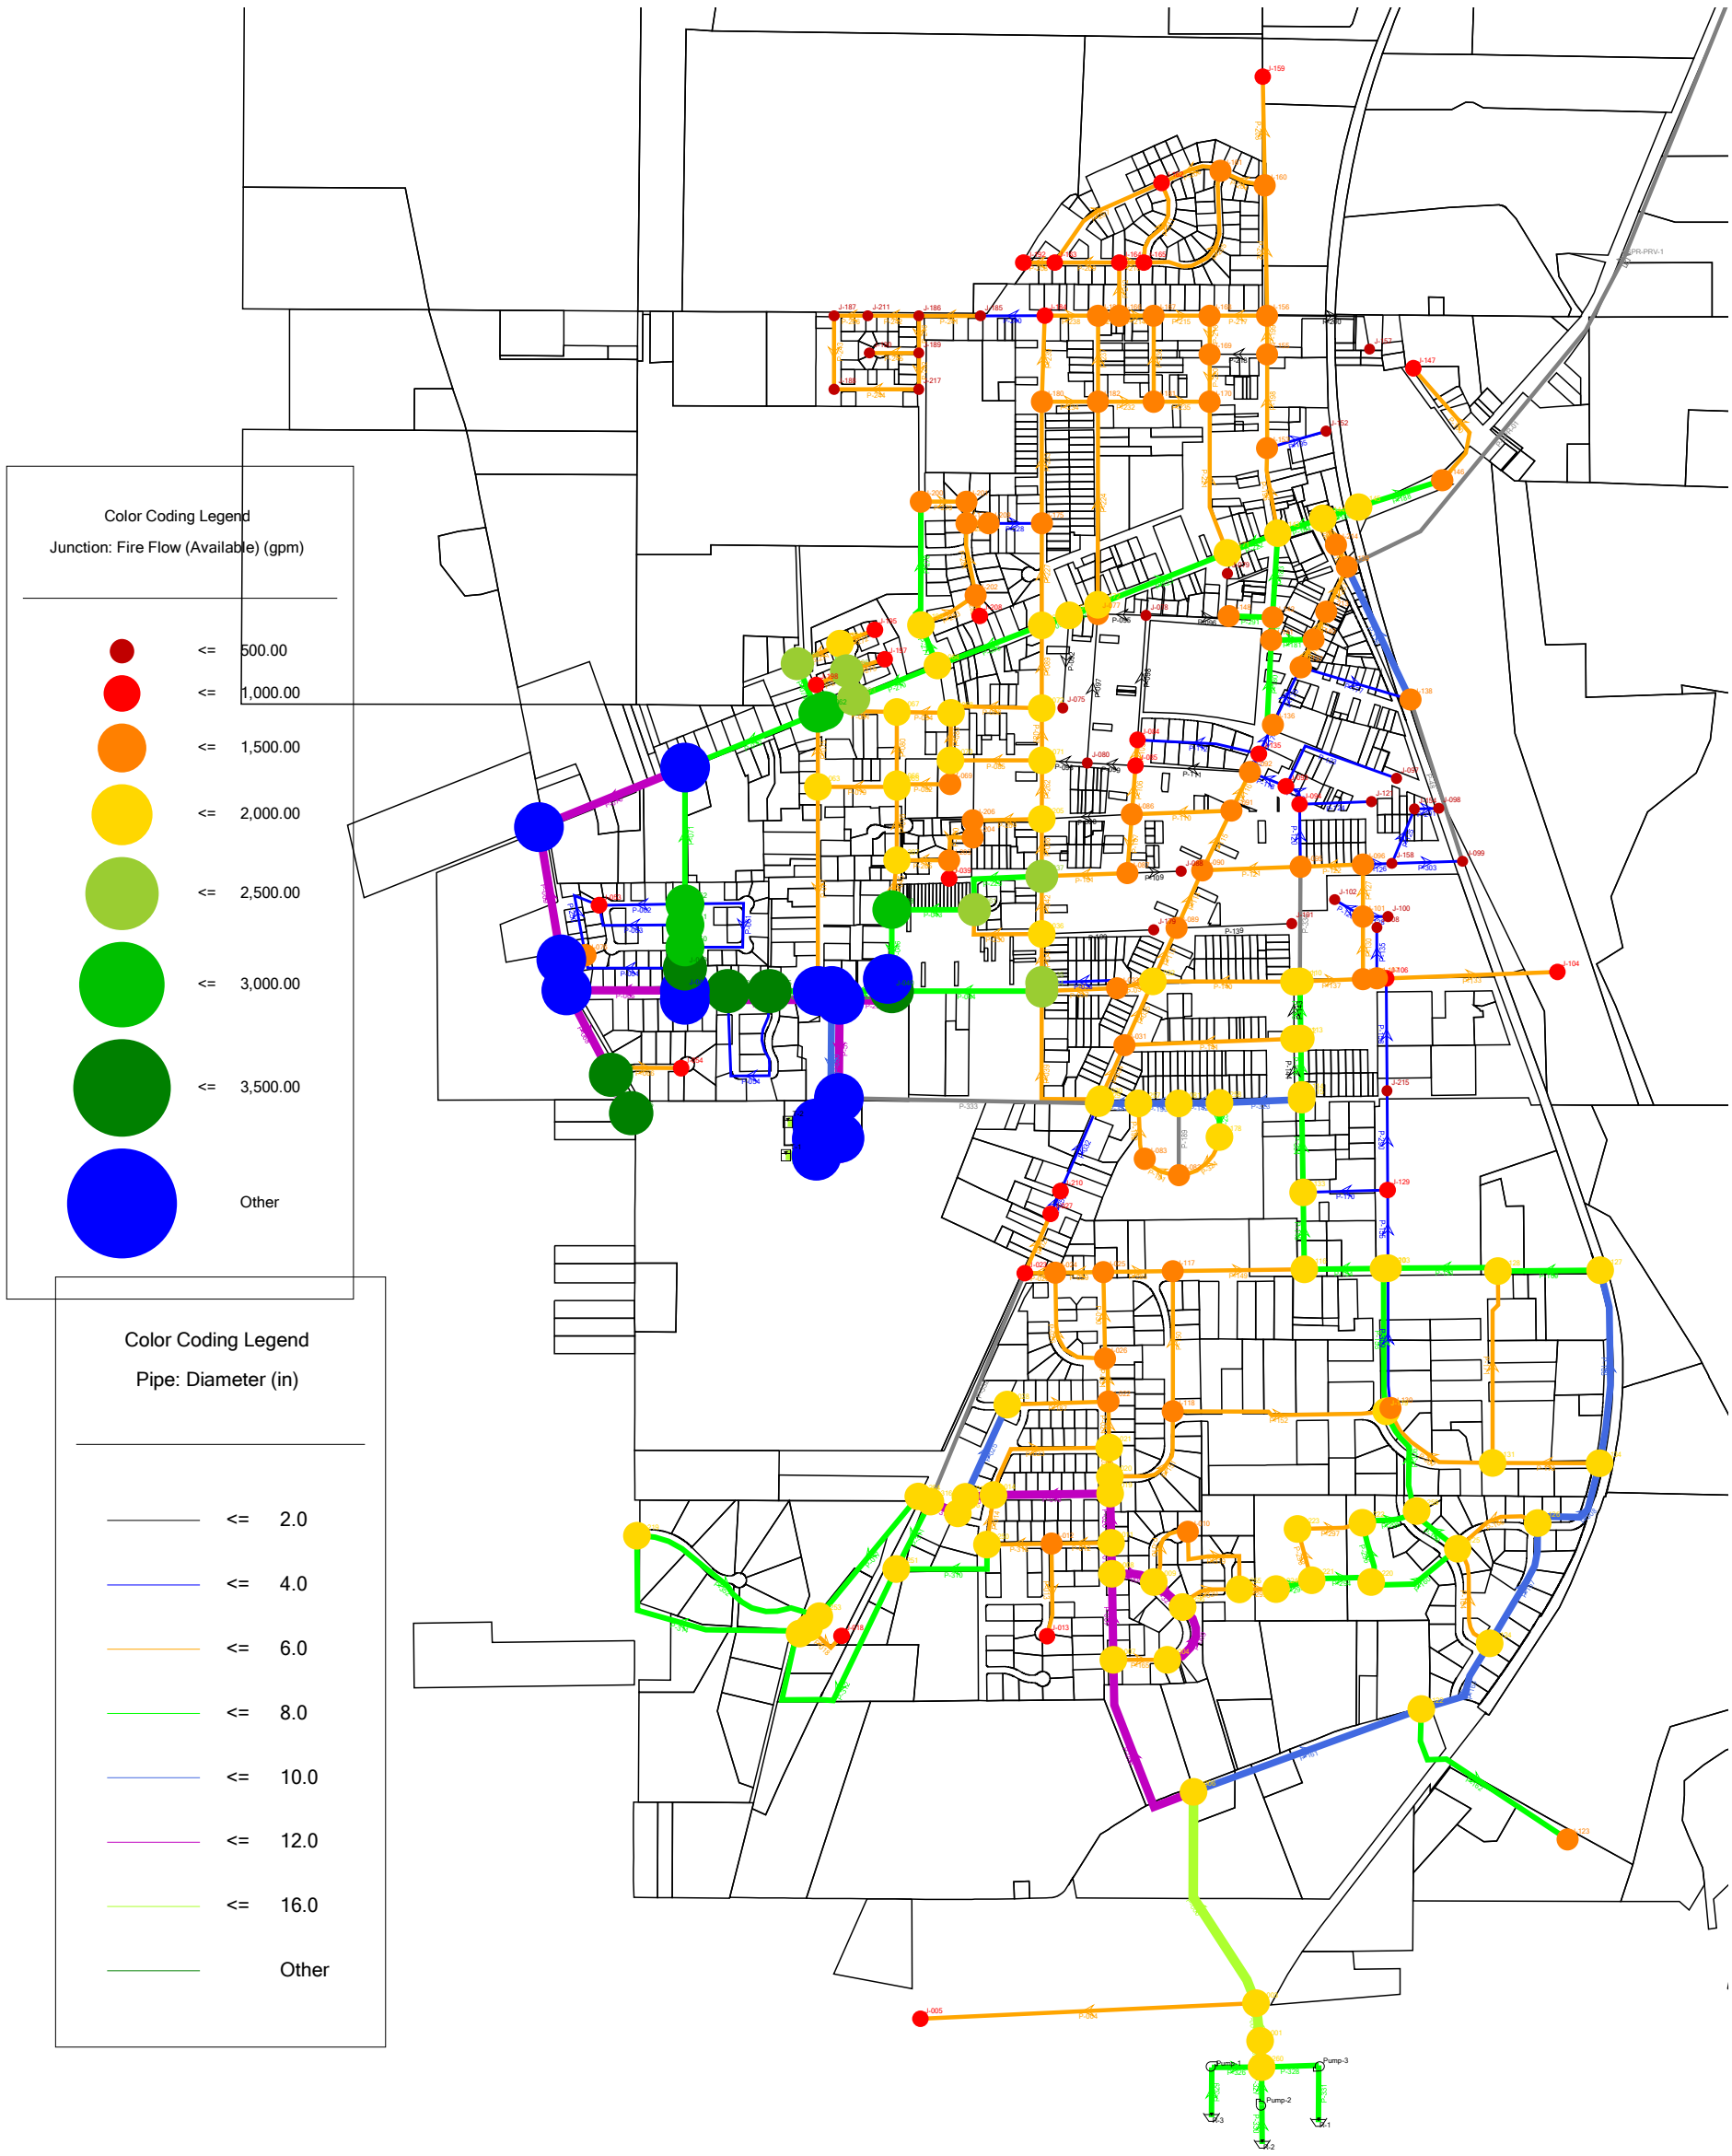Scenario: 00 Ex System - Fire Flow - 2 Pumps On